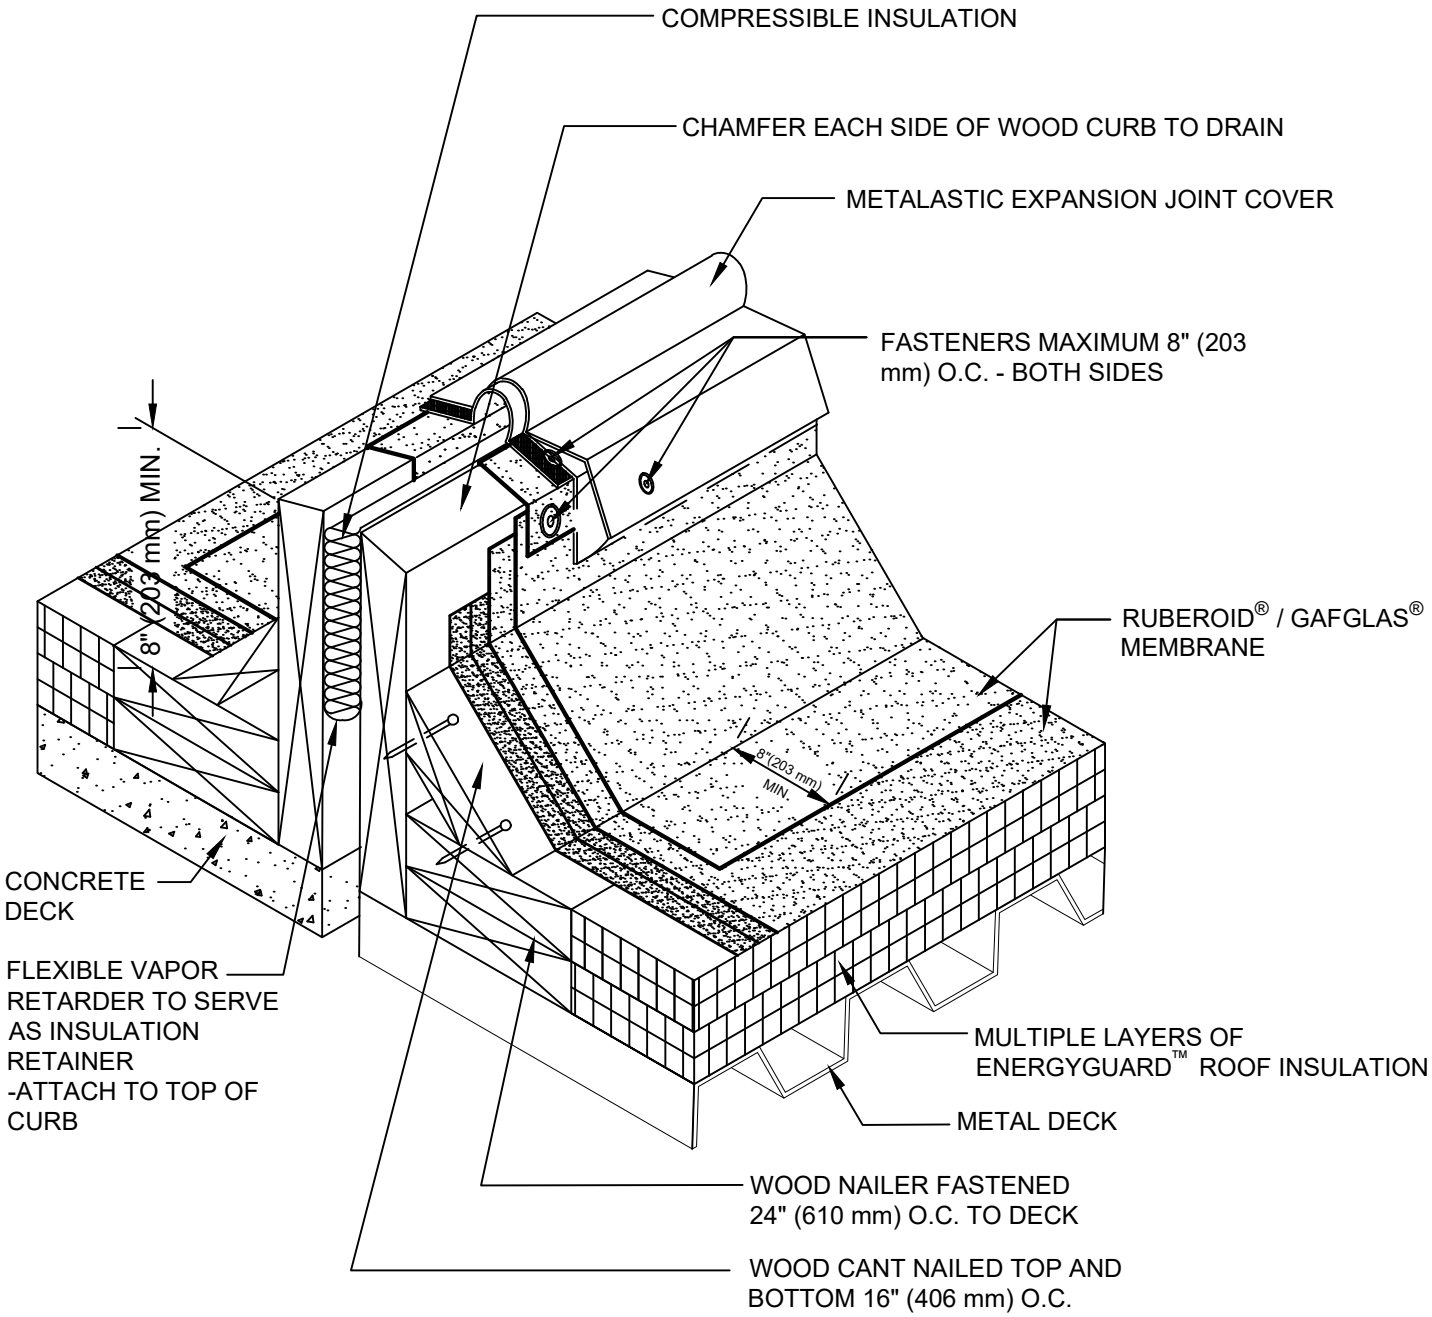

GAF

CURB MOUNT FLANGE EXPANSION JOINT FLASHING DETAIL

DRAWING #	ISSUE / REVISION DATE	SCALE
402	2/20/20	N.T.S.

LEGEND

BASE / PLY SHEET(S)